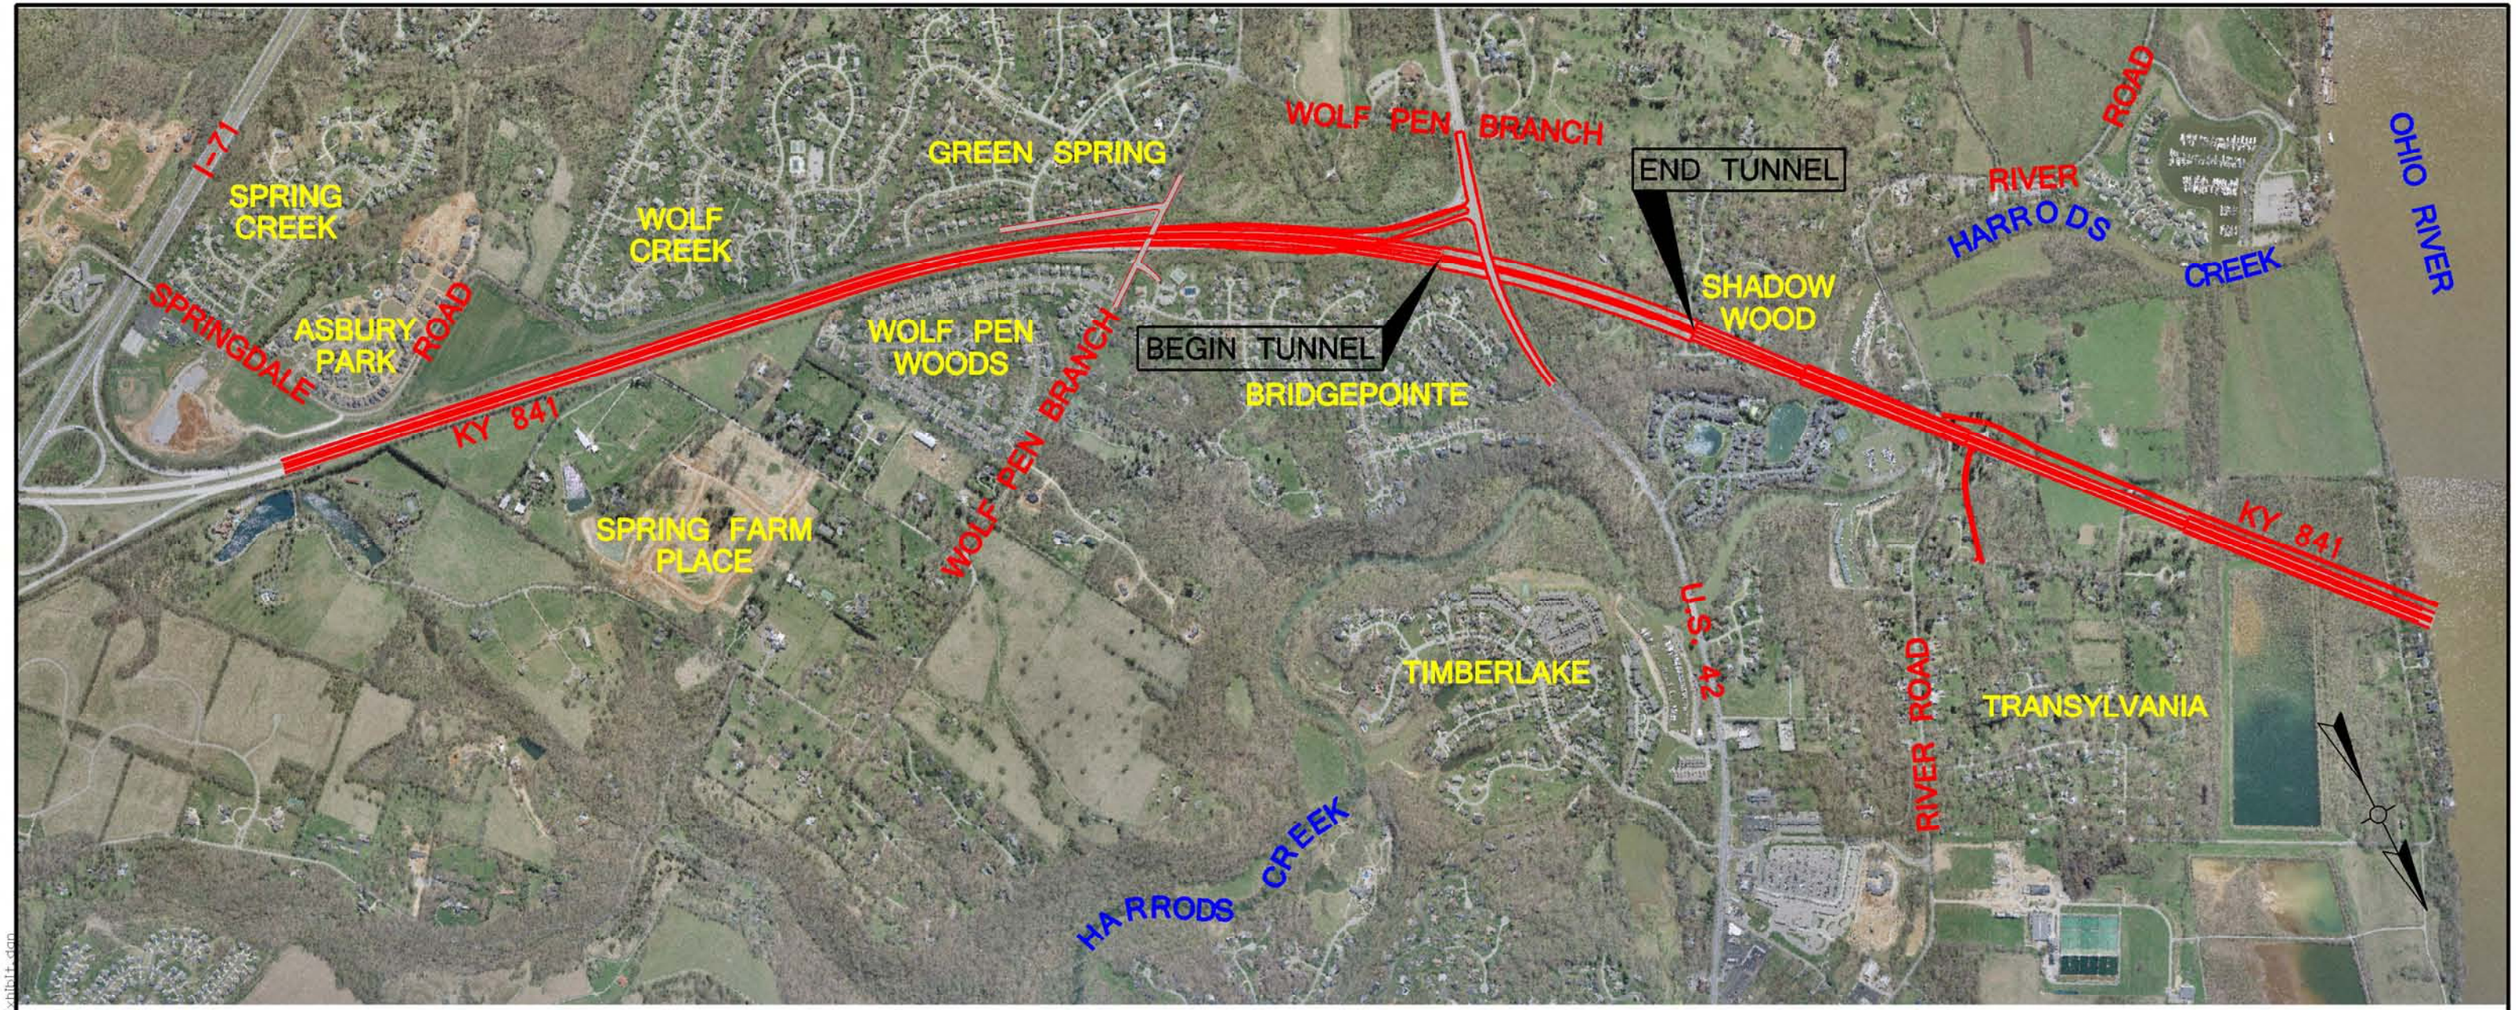

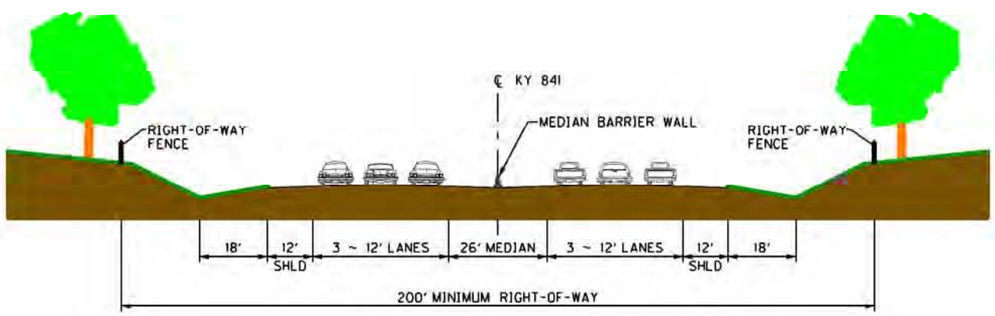

NORMAL ROADWAY CUT TYPICAL SECTION

NOT TO SCALE

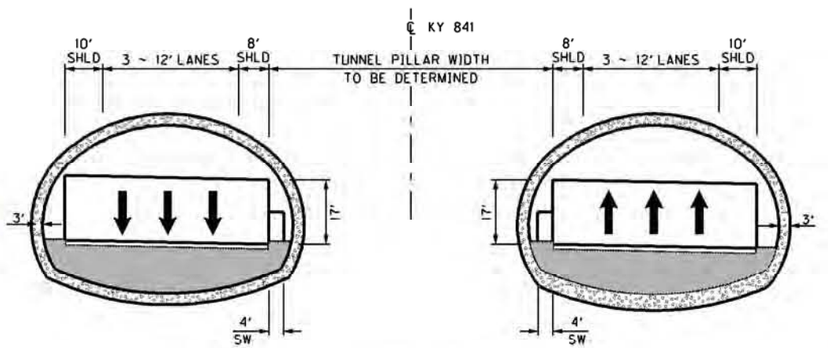

TUNNEL TYPICAL SECTION

NOT TO SCALE

SCALE: 1"=1200'

KY 841
PRELIMINARY ALIGNMENTS

THE OHIO RIVER BRIDGES
LOCHNER
ENGINEERS AND PLANNERS

FILE NAME: ...\EW Work\ohb\ew\dlins\0161\Handout Exhibit.dgn
DATE: 5/22/2006